Permit #F00145597

FilmL.A., Inc.
6255 W Sunset Blvd, 12th Floor
Hollywood, CA 90028
t: (213)977-8600 - f: (213)977-8601
www.filmla.com

Summary Information

Permit No: F00145597 **Type of Permit:** FILMING **Release Date:** 11/27/2018

Production Company CBS CORPORATION

Insured Company Name CBS CORPORATION
Contact Phone No. 1 323-956-2200
Contact Phone No. 2
Fax
Address 4024 RADFORD AVE
STUDIO CITY, California 91608

Production Title CRAZY EX GIRLFRIEND SEASON 4

Type of Production TV Sitcom

Producer Sarah Caplan

Director Jude Weng

1st AD Roger Udwin

Production Manager Craig Amendola

FilmL.A. Coordinator Cody Penwell

Location Manager Craig Van Gundy
Primary Phone Mobile - 818-404-7880
Secondary Phone

Location Assistant N/A N/A
Primary Phone Mobile - N/A
Secondary Phone

Fees

FILMLA NON-REFUNDABLE FILM APPLICATION FEE	$685.00
LA CITY LANE AND STREET CLOSURE FEE	$312.00
LA CITY FIRE DEPARTMENT SPOT CHECK SURCHARGE	$85.00

Total Permit Fee $1,082.00

Number of Locations 2

NOT A PERMIT

FilmL.A., Inc.
6255 W Sunset Blvd, 12th Floor
Hollywood, CA 90028
t: (213)977-8600 - f: (213)977-8601
www.filmla.com

Summary Information — Location

Permit Number	F00145597	**Location Manager**	Craig Van Gundy
Production Company	CBS CORPORATION	Primary Phone	Mobile - 818-404-7880
Insured Company	CBS CORPORATION	Secondary Phone	
Production Title	CRAZY EX GIRLFRIEND SEASON 4		

Location Address	Sidewalk in Front of 7351 Radford Avenue, Los Angeles, CA 91605
Location Type	Sidewalk
Prep Dates	11/28/2018 - 11/28/2018 07:00 - 17:00 1 day
Film Dates	11/28/2018 - 11/28/2018 17:00 - 00:00 1 day
Strike Dates	11/29/2018 - 11/29/2018 06:00 - 08:00
Open or Closed to the Public	Open
Generic Conditions	*Certain service and personnel fees required by jurisdictional agencies are not collected by FilmL.A. Any such fees must be paid directly to the appropriate agency, and a separate invoice will be provided to the permittee. *LA CITY AND/OR LA COUNTY FIRE CHECKLIST ATTACHED TO FINAL PERMIT. THE PERMITTEE IS RESPONSIBLE FOR COMPLETING CHECKLIST PRIOR TO FILMING ACTIVITY AT THIS LOCATION. NON COMPLIANCE MAY RESULT IN ASSIGNMENT OF A FIRE OFFICER. All closures impacting sidewalks must be implemented per WATCH manual, CA MUTCD TA-28 & TA-29 Community Survey Obtained Equipment staging and vehicles may park on one side of the street only. Must Maintain 5' Clearance on Sidewalks/Walkways Must maintain local/emergency access No cast or crew parking on area streets No interference with merchant activity. Number of uniformed officers listed on the permit is a minimum requirement. Permittee remains responsible for deploying a sufficient number of uniformed officers to provide traffic and crowd control to ensure the safety of the film crew and the public. Traffic control must be done in accordance w/MUTCD Traffic Officers Required Uniformed officers shall have a copy of the film permit in their possession and are required to confirm that all traffic control signage devices are in place.
Please see attached documents	Radford Ave (closure) btwn Valerio St & Wyandotte St - Crazy Ex (Rev 1).pdf F00145597-Company_Letter.pdf F00145597-Agent_Letter.pdf

NOT A PERMIT

FilmL.A., Inc.
6255 W Sunset Blvd, 12th Floor
Hollywood, CA 90028
t: (213)977-8600 - f: (213)977-8601
www.filmla.com

Summary Information — Location

Permit Number F00145597
Production Company CBS CORPORATION
Insured Company CBS CORPORATION
Production Title CRAZY EX GIRLFRIEND SEASON 4

Location Manager Craig Van Gundy
Primary Phone Mobile - 818-404-7880
Secondary Phone

Equipment on Location

Type	Quantity
10 Ton Truck	4
5 or 10 ton trucks	4
Cast/Crew vehicles	100
Catering Truck	1
Cube Trucks	4
Generator	1
Honey Wagons	1
Vans	4

Personnel on Location

Type	Quantity
Cast	1
Crew	100
Extras	20
Off-Duty/Active LAPD Officer(s)	2
Spot Check	1

Filming Activities Equipment on property; Equipment on sidewalk & street; Equipment on sidewalk, in curb lane & across street; Exterior Dialogue; Exterior Performance and Playback; Intermittent pedestrian control; Intermittent traffic control - 2 minutes standard; Taco cart with crowd lined up on sidewalk in front of 7351 Radford. ; Music Video style song. Playback at normal volume.; Taco stand will be practical; ITC + IPC on Radford and on Valerio;

Jurisdiction **Political:** Los Angeles City - Council District 02 **Police:** Los Angeles Police Department **Fire:** Los Angeles City

Thomas Guide **Page:** 532 **Grid:** G4

Approvals

FILML.A. CLOSURES	Yulizza Ramirez
LOS ANGELES CITY DEPARTMENT OF PUBLIC WORKS	Vanessa Martin
LOS ANGELES CITY POLICE DEPARTMENT	Gabriel Martinez

Parking

Base Camp Location Type : Other Location	7333 Radford Avenue, North Hollywood, CA, 91605	**Crew Parking** Location Type : Other Location	7333 Radford Avenue, North Hollywood, CA, 91605

Lane / Full Closure FULL CLOSURE: CLOSURE TO THRU TRAFFIC ON RADFORD AVE FROM VALERIO ST TO WYANDOTTE ST.

Approximate Footage 301 - 600

Date(s) 11/28/2018 to 11/28/2018 **Time(s)** 17:00 to 23:59

NOT A PERMIT

Permit #F00145597

FilmL.A., Inc.
6255 W Sunset Blvd, 12th Floor
Hollywood, CA 90028
t: (213)977-8600 - f: (213)977-8601
www.filmla.com

Summary Information — Location

Permit Number	F00145597	**Location Manager**	Craig Van Gundy
Production Company	CBS CORPORATION	Primary Phone	Mobile - 818-404-7880
Insured Company	CBS CORPORATION	Secondary Phone	
Production Title	CRAZY EX GIRLFRIEND SEASON 4		

Location Address Roscoe Blvd., Tujunga Ave., Victory Blvd., 170 Fwy, Inclusive (Excluding Fwy/Hwy, State Roads, City Parks, School and Church Property, Special Condition Areas, CITY OF BURBANK), North Hollywood, CA, 91607

Location Type Grid

Film Dates 11/28/2018 - 11/28/2018 17:00 - 23:59 1 day

Open or Closed to the Public Open

Generic Conditions

*Certain service and personnel fees required by jurisdictional agencies are not collected by FilmL.A. Any such fees must be paid directly to the appropriate agency, and a separate invoice will be provided to the permittee.
All vehicles must be parked on private property
Exterior filming activity may not exceed a two hour time frame.
It is the responsibility of the permittee to be aware of Special Condition areas, which are excluded from this grid location. A complete list of Special Condition areas can be found at www. Filmla.com
May not interfere with filming activities of production companies in possession of location-specific permits, previously scheduled special events, or existing construction projects.
Must Maintain 5' Clearance on Sidewalks/Walkways
Must maintain local/emergency access
No cast or crew parking on area streets
No interference with merchant activity.
No interference with vehicular or pedestrian traffic
No stopping and setting up in residential areas before 7am or after 10pm without prior approval
No stopping or setting up in front of merchants or residents without prior approval

Equipment on Location

Type	Quantity
Picture vehicles	1
Vans	2

Personnel on Location

Type	Quantity
Cast	2
Crew	12

Filming Activities Camera in car; Driving shots with the flow of traffic; Camera in car filming driver and passenger in back seat;

Jurisdiction **Political:** Los Angeles City - Council District 02 **Police:** Los Angeles Police Department **Fire:** Los Angeles City

NOT A PERMIT

FilmL.A., Inc.
6255 W Sunset Blvd, 12th Floor
Hollywood, CA 90028
t: (213)977-8600 - f: (213)977-8601
www.filmla.com

Summary Information — Location

Permit Number	F00145597	**Location Manager**	Craig Van Gundy
Production Company	CBS CORPORATION	Primary Phone	Mobile - 818-404-7880
Insured Company	CBS CORPORATION	Secondary Phone	
Production Title	CRAZY EX GIRLFRIEND SEASON 4		

Approvals LOS ANGELES CITY POLICE DEPARTMENT — Irene Martinez

Coordinator Note
*NO MORE THAN FIVE (5) VEHICLES ON A GRID AT ANY GIVEN TIME.
*NO MORE THAN FIFTEEN (15) PEOPLE ON A GRID AT ANY GIVEN TIME.
*NO VEHICLE LARGER THAN A PASSENGER VAN OR A STAKE BED TRUCK ON A GRID AT ANY GIVEN TIME.
*ALL ADDITIONAL PERSONNEL AND EQUIPMENT (INCLUDING OVER-SIZED VEHICLES) MUST REMAIN ON PRIVATE PROPERTY, OR AT A BASE CAMP AT ALL TIMES.

Parking

Base Camp
Location Type : Filming Location

Crew Parking
Location Type : Filming Location

NOT A PERMIT

Permit #F00145597

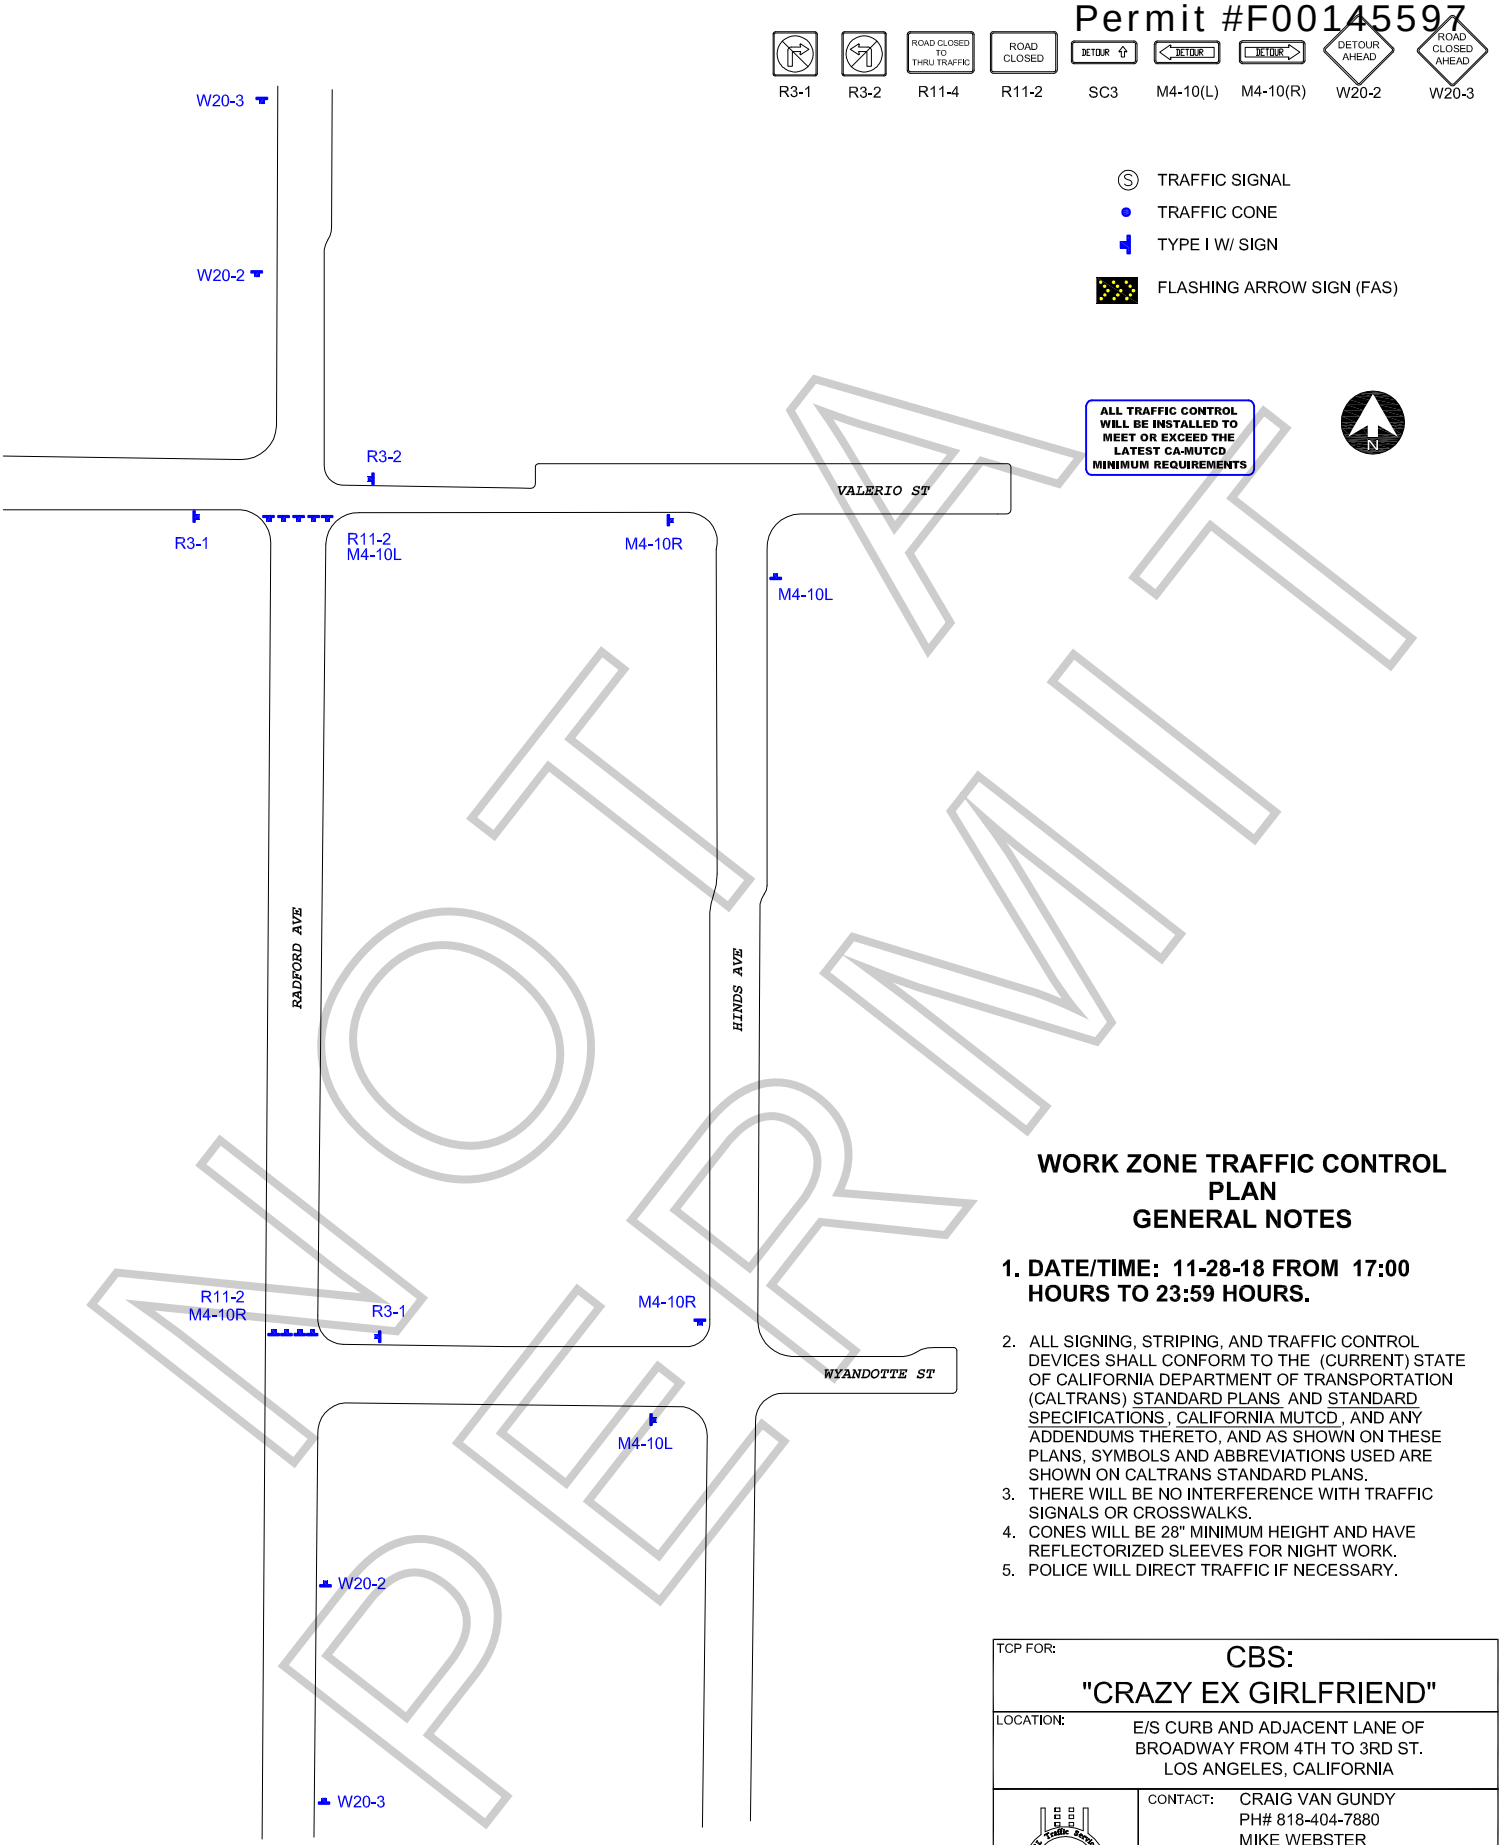

NOT A PERMIT

WORK ZONE TRAFFIC CONTROL PLAN
GENERAL NOTES

1. **DATE/TIME: 11-28-18 FROM 17:00 HOURS TO 23:59 HOURS.**
2. ALL SIGNING, STRIPING, AND TRAFFIC CONTROL DEVICES SHALL CONFORM TO THE (CURRENT) STATE OF CALIFORNIA DEPARTMENT OF TRANSPORTATION (CALTRANS) STANDARD PLANS AND STANDARD SPECIFICATIONS, CALIFORNIA MUTCD, AND ANY ADDENDUMS THERETO, AND AS SHOWN ON THESE PLANS, SYMBOLS AND ABBREVIATIONS USED ARE SHOWN ON CALTRANS STANDARD PLANS.
3. THERE WILL BE NO INTERFERENCE WITH TRAFFIC SIGNALS OR CROSSWALKS.
4. CONES WILL BE 28" MINIMUM HEIGHT AND HAVE REFLECTORIZED SLEEVES FOR NIGHT WORK.
5. POLICE WILL DIRECT TRAFFIC IF NECESSARY.

TCP FOR:	CBS: "CRAZY EX GIRLFRIEND"
LOCATION:	E/S CURB AND ADJACENT LANE OF BROADWAY FROM 4TH TO 3RD ST. LOS ANGELES, CALIFORNIA
CONTACT:	CRAIG VAN GUNDY PH# 818-404-7880 MIKE WEBSTER OFFICE# 323-719-7120
	JCL TRAFFIC SERVICES (213) 622-9775 C31-CA Lic # 805357
DATE / REVISIONS	DRAFTER: MARIO MENJIVAR
	SCALE: N.T.S.
	FILM LA: CP

F00145597

Crazy Ex Girlfriend Season 4

NOTIFICATION OF FILMING

As a production company, we understand that we are visitors within your community. This notice serves to let merchants, businesses or residents know of our existence. We would like to thank you in advance for your support & cooperation while we are guests in your neighborhood. The summary below describes our intended plans of activities.

We're planning to film scenes of: "Crazy Ex-Girlfriend Season 4"

Location: Sidewalk in Front of 7351 Radford Ave.

Dates: 11/28/2018 – 5PM to 12AM MIDNIGHT

Summary of planned activities: Exterior Walk & Talk Dialogue; Camera, Crew, Talent & Equipment on sidewalk, in curb lane, in street & across street; Intermittent Traffic & Pedestrian Control - 2 Minutes Standard.; Exterior Performance & Playback.

Posted "No Parking": (11/28 – ANYTIME)

- South Side Valerio., Radford Ave. West 100' Feet.
- West Side Radford Ave., Valerio South 100' Feet.

FULL CLOSURE – (11/28 – 5PM to 12AM)

- Radford Ave,. Valerio to Wyandotte St.
-

Point of contact for any questions or concerns prior or during production:

Production Company of: CBS Productions
Office: 818-255-7370
Contact: Craig Van Gundy
Cell/Pager: 818-404-7880

OR FILM LA
213-977-8600

NOT A PERMIT

Appointment of Stanley Production Services
As Authorized Agent and Representative

I certify that I am a representative of CBS Corporation ("Principal") and am authorized to enter into binding contractual agreements on its behalf. I further certify that I am authorized by Principal to appoint other representatives and agents for Principal and to give such representatives and agents authority to enter into and bind Principal to agreements relating to the issuance of and compliance with location film (e.g. theatrical, television, commercial and other motion. picture filming) and still photographic permits, including the permits themselves and any riders to such permits. Acting on behalf of Principal in my capacity as its authorized representative, I appoint Stanley Production Services and it employees and agents SPS as Principal's authorized representatives and agents to apply for location film (e.g. theatrical, television, commercial and other motion. picture filming) and still photographic permits on behalf of Principal through FilmLA, Inc. for any city, county or through any other jurisdictions where FilmLA, Inc. operates, to negotiate, discuss, accept, modify, agree to and bind Principal to the terms and conditions of such permits (including all restrictions and/or community guidelines applicable to any such permit); and to execute such permits on behalf of Principal. Principal understands, acknowledges and agrees that it (and/or its insurer) remains responsible and liable for all obligations imposed by or incidental to any permit or rider issued to Principal signed by any employee or agent of (including any coordinator, runner or messenger used by) SPS Principal further agrees to comply with the terms and conditions of any such permits and hereby appoint SPS as an authorized representative to facilitate compliance with such terms and conditions following issuance of any such permits and to enter into agreements for Principal with respect thereto. Any person, agency, entity, or organization (including FilmLA, Inc. and any city, county or other jurisdictions where FilmLA, Inc. operates) may rely upon this appointment and need not obtain further authorization for any act described herein. An original or faxed copy of this appointment shall be sufficient, and may be treated as an original for your purposes. The appointment may be revoked by Principal at any time in writing delivered to FilmLA, Inc., but in any case shall expire one (1) year from the date of execution set forth below.

I declare under penalty of perjury under the laws of the State of California that I am authorized to appoint SPS as agent for Principal, and based upon that authority I hereby appoin SPS as Principal's agent as set forth herein.

Date: 7/24/2018

Representative's Signature

Craig Van Gundy

Representative's Name (Please Print)

Locations

Representative's Title (Please Print)

CBS Corporation

Name of Principal (i.e. company name) (Please Print)

Street: 7333 Radford Avenue
City: North Hollywood
State: CA
ZIP: 91605

Principal's Mailing Address (Please Print)

818-255-7370

Principal's Phone Number (Please Print)

Stanley Production Services

957 Woodlawn Dr
Thousand Oaks Ca 91360

NOT A PERMIT